


ФАСАДИ В ОСЯХ 11 – 1' М1:250



ФАСАДИ В ОСЯХ Г-А М1:250

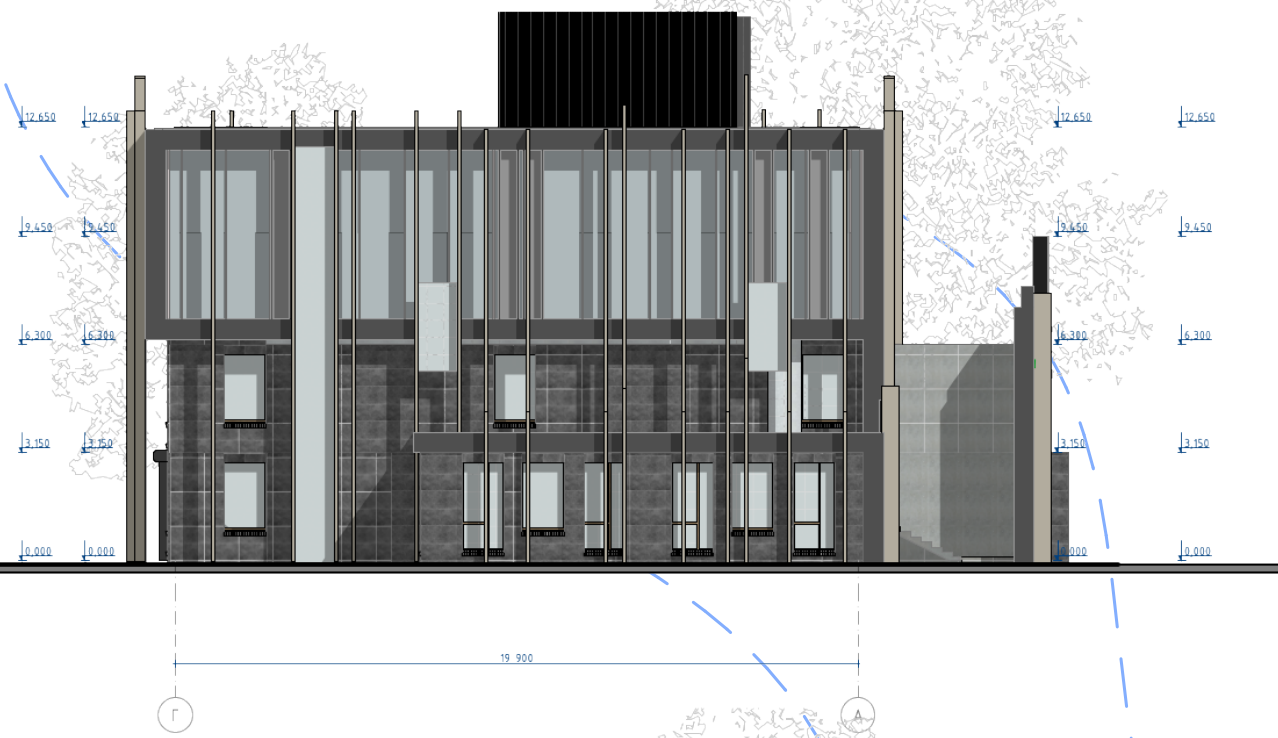


ФАСАДИ В ОСЯХ 1' – 11 М1:250



ФАСАДИ В ОСЯХ А-Г М1:250



РОЗРІЗ 1-1 М1:250

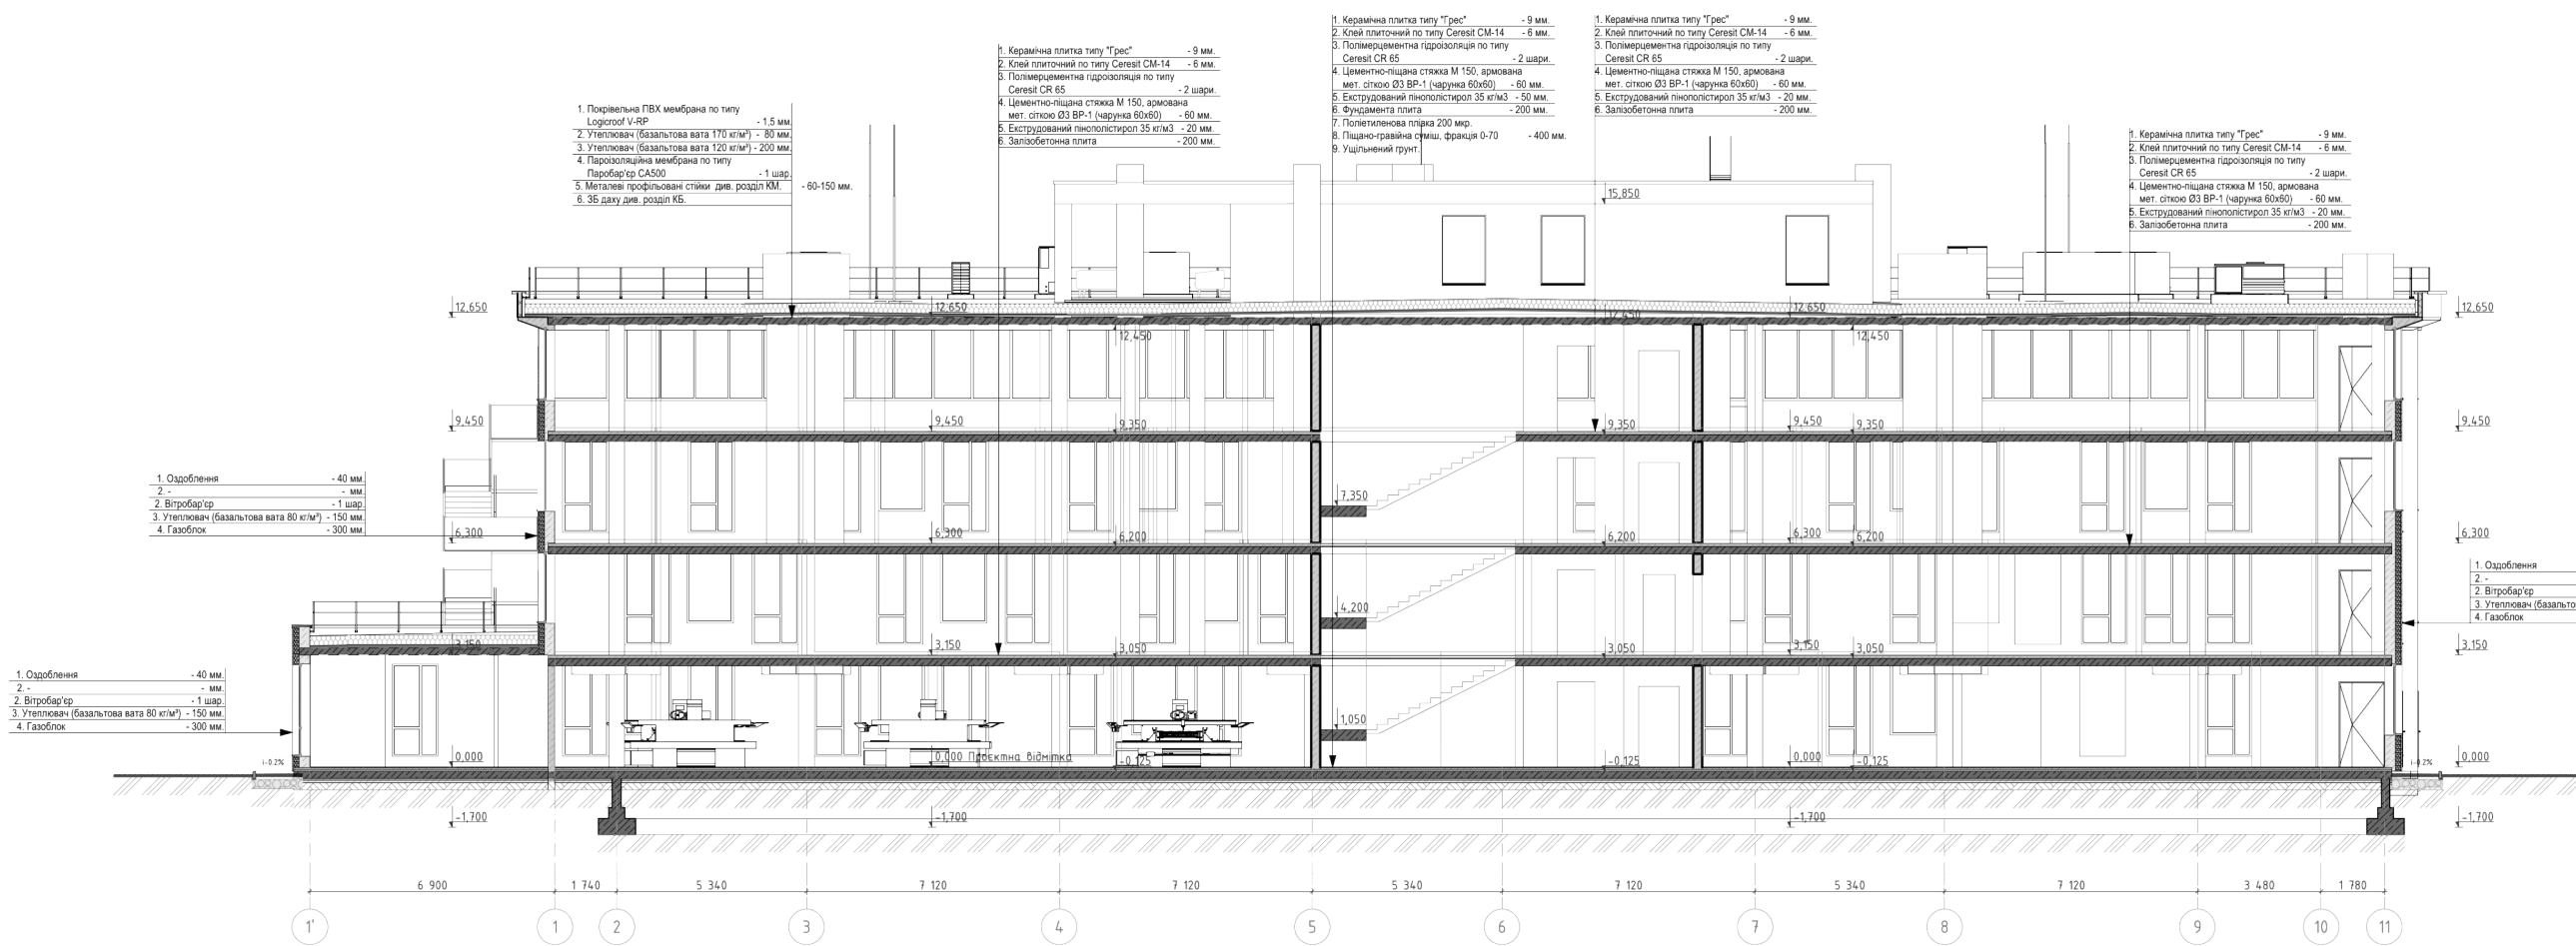

РОЗРІЗ 2-2 М1:250

