


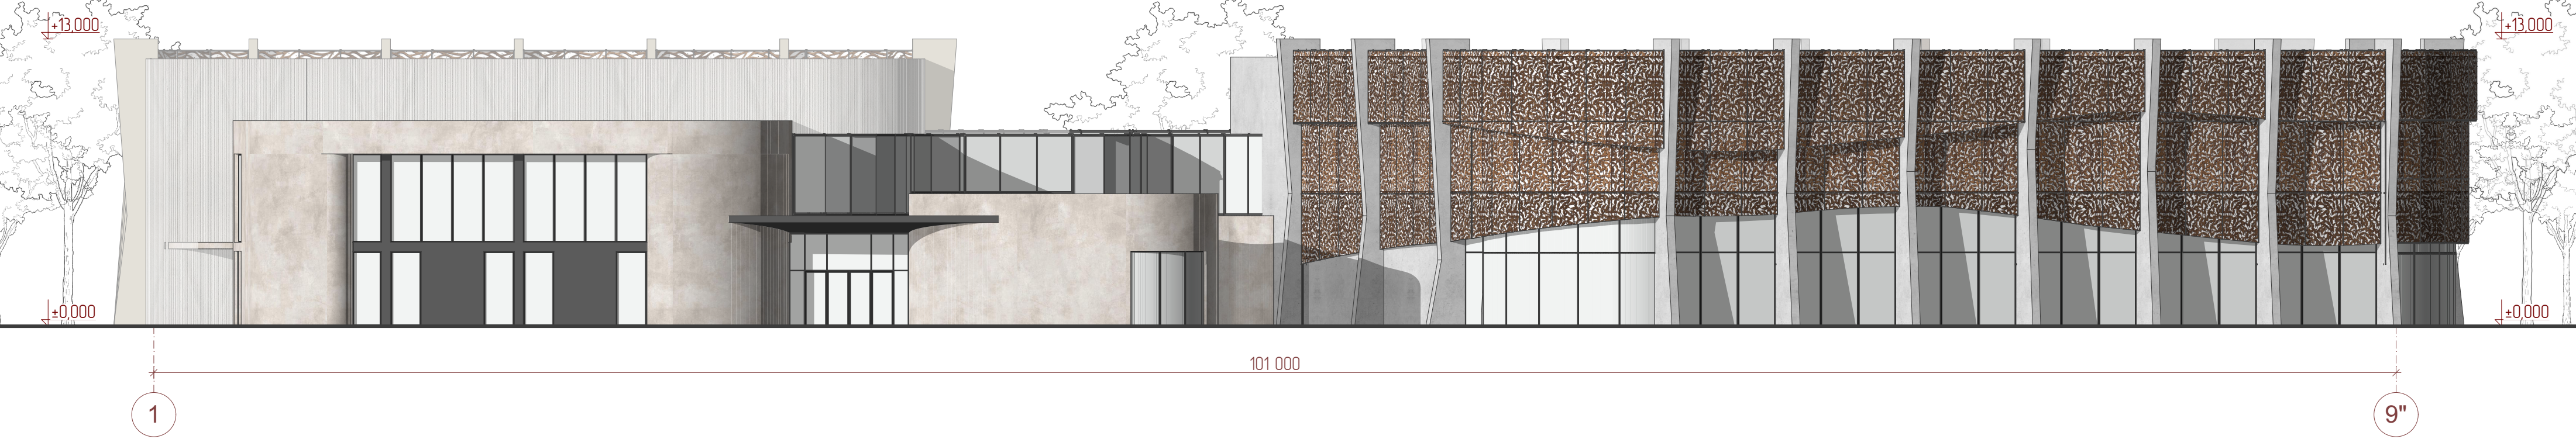


Фасад 1-9" М 1:200




Фасад К-А М 1:200



Розріз 1-1 М 1:200

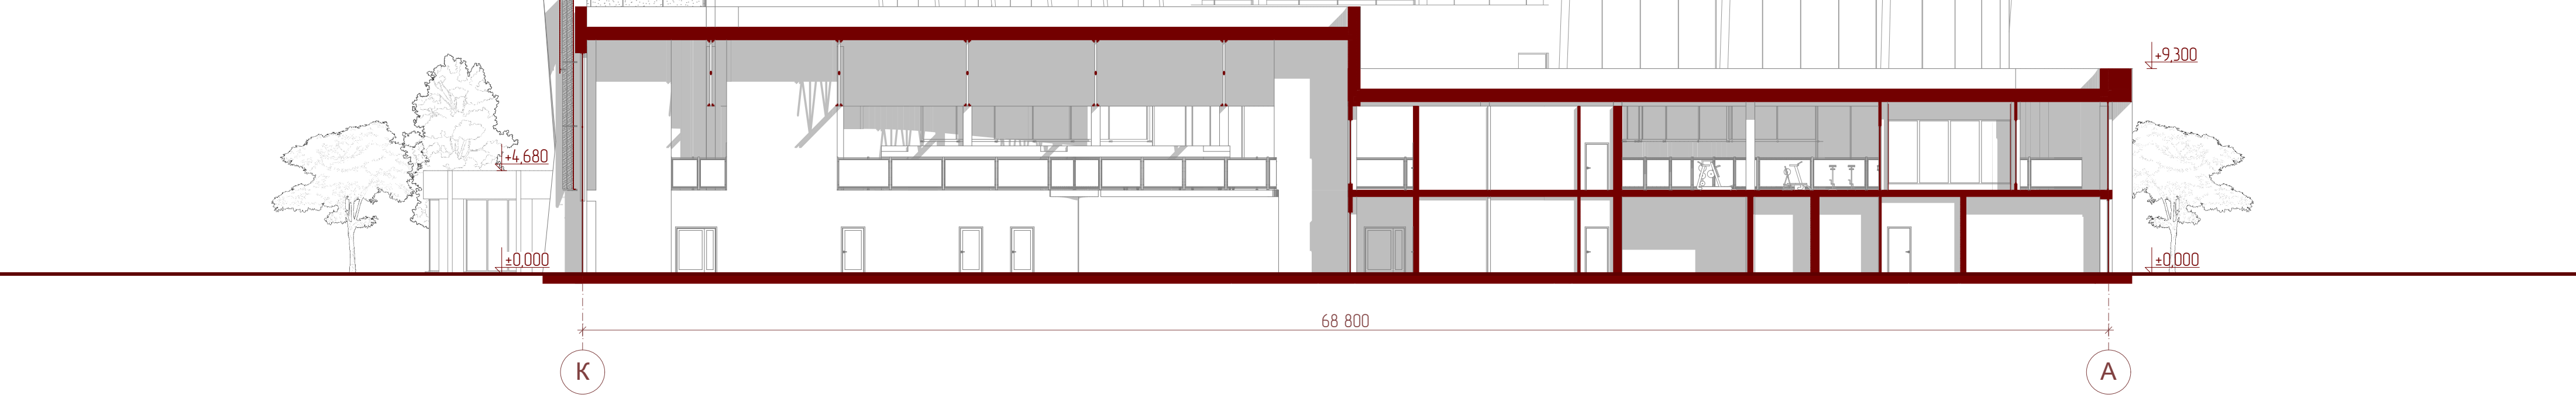

Розріз 3-3 М 1:300

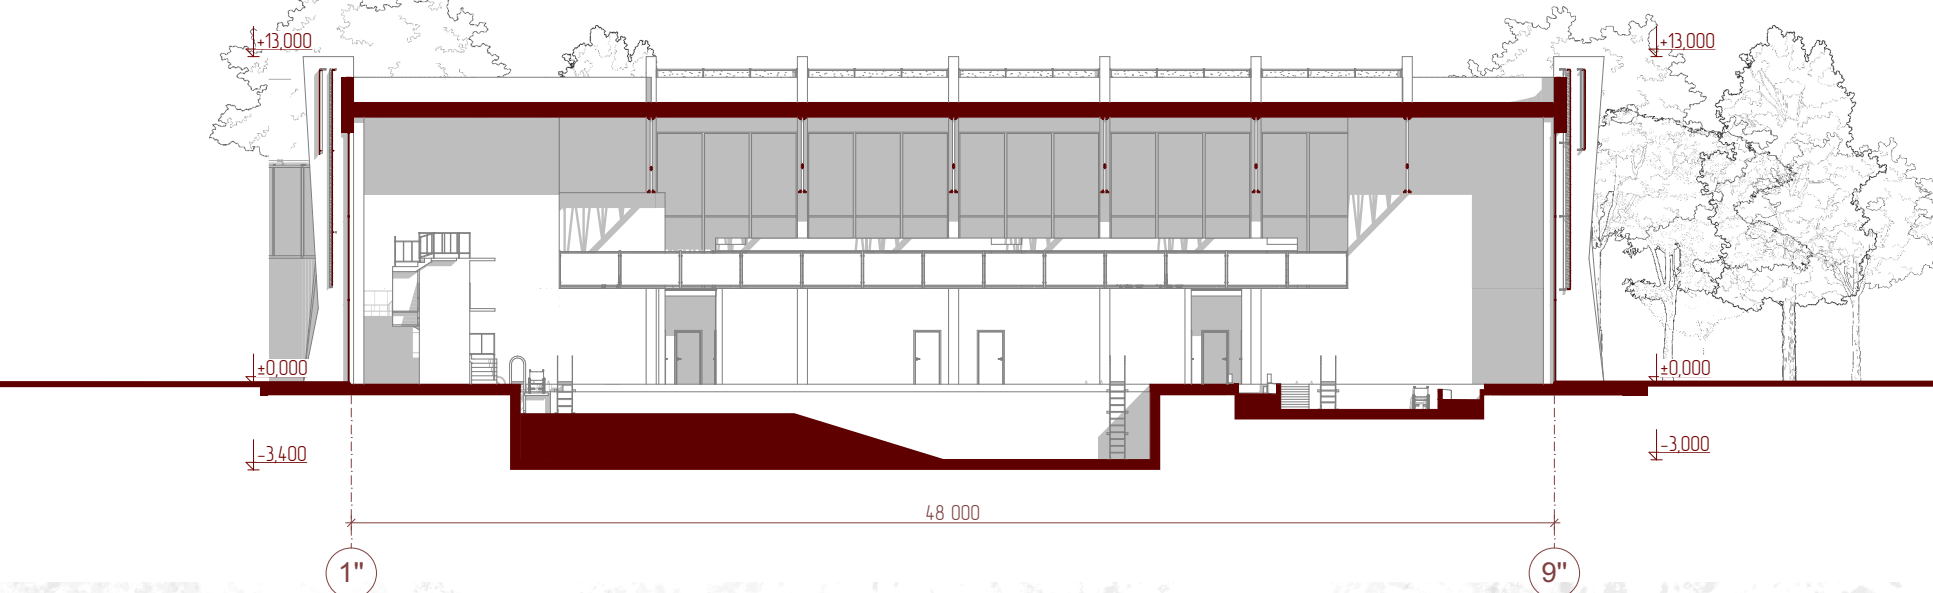

Розріз 4-4 М 1:300

